




1-PARAPET DETAIL

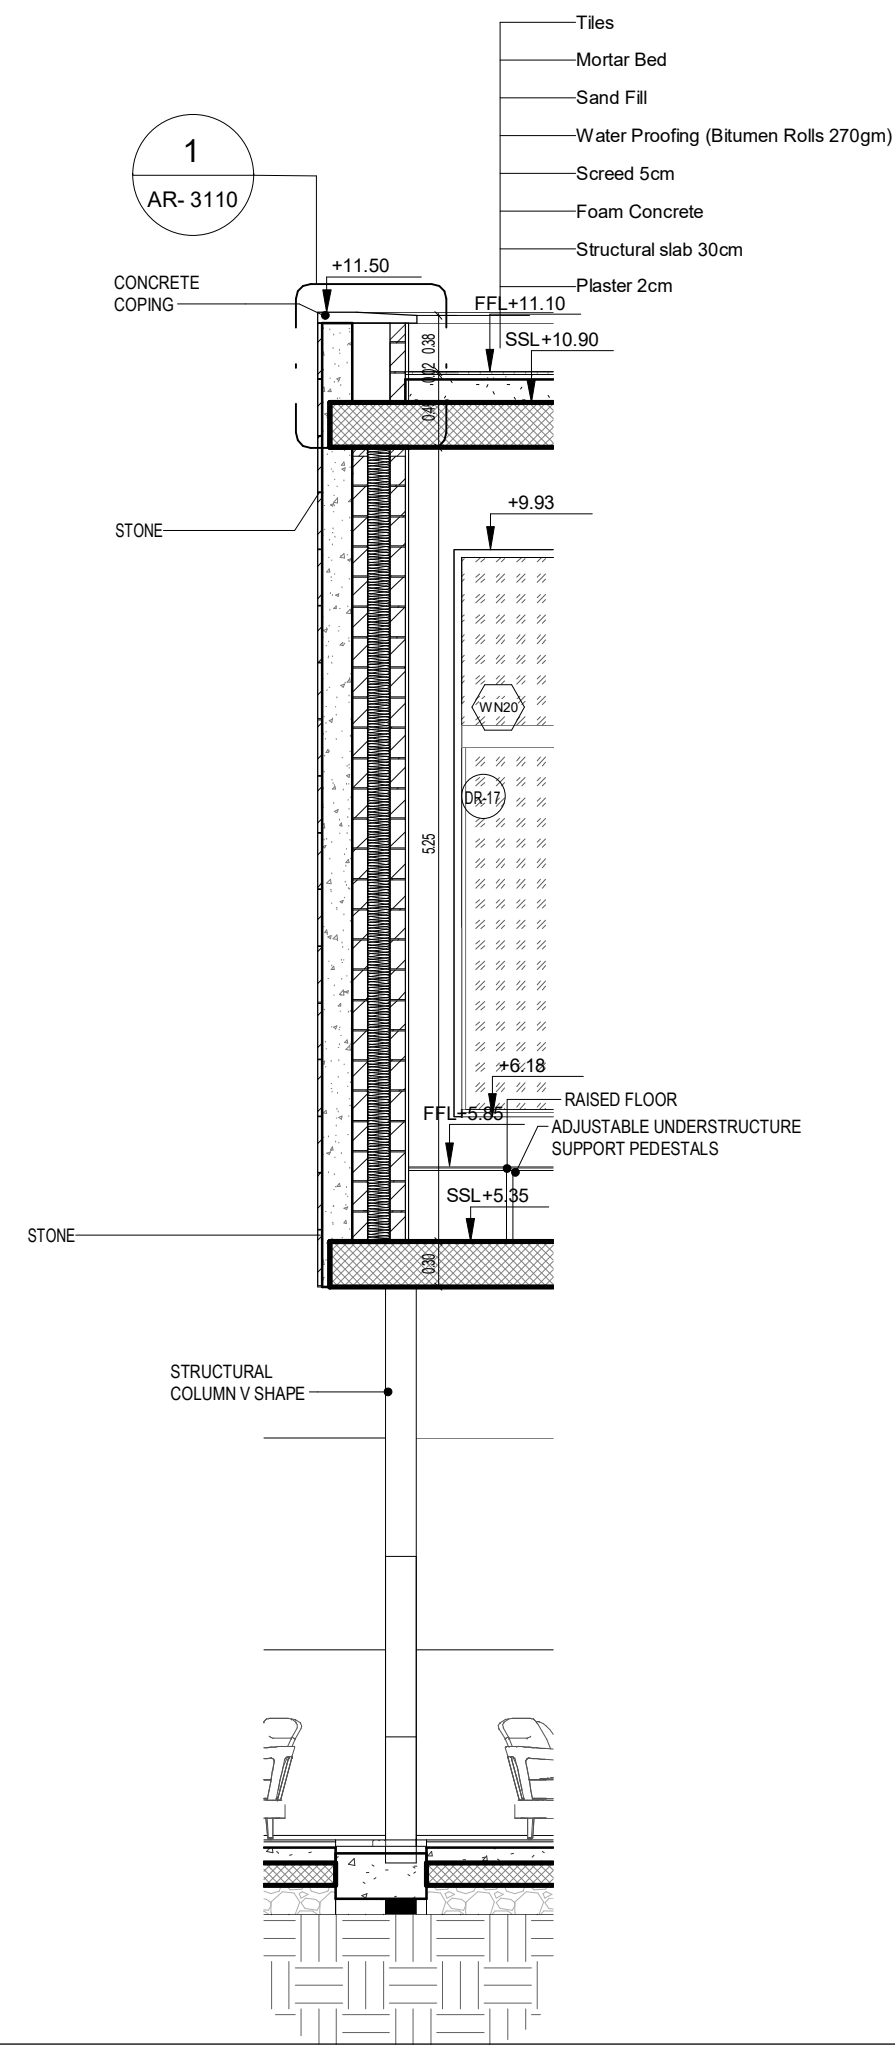

WS-03-WALL SECTION -3- 1:50

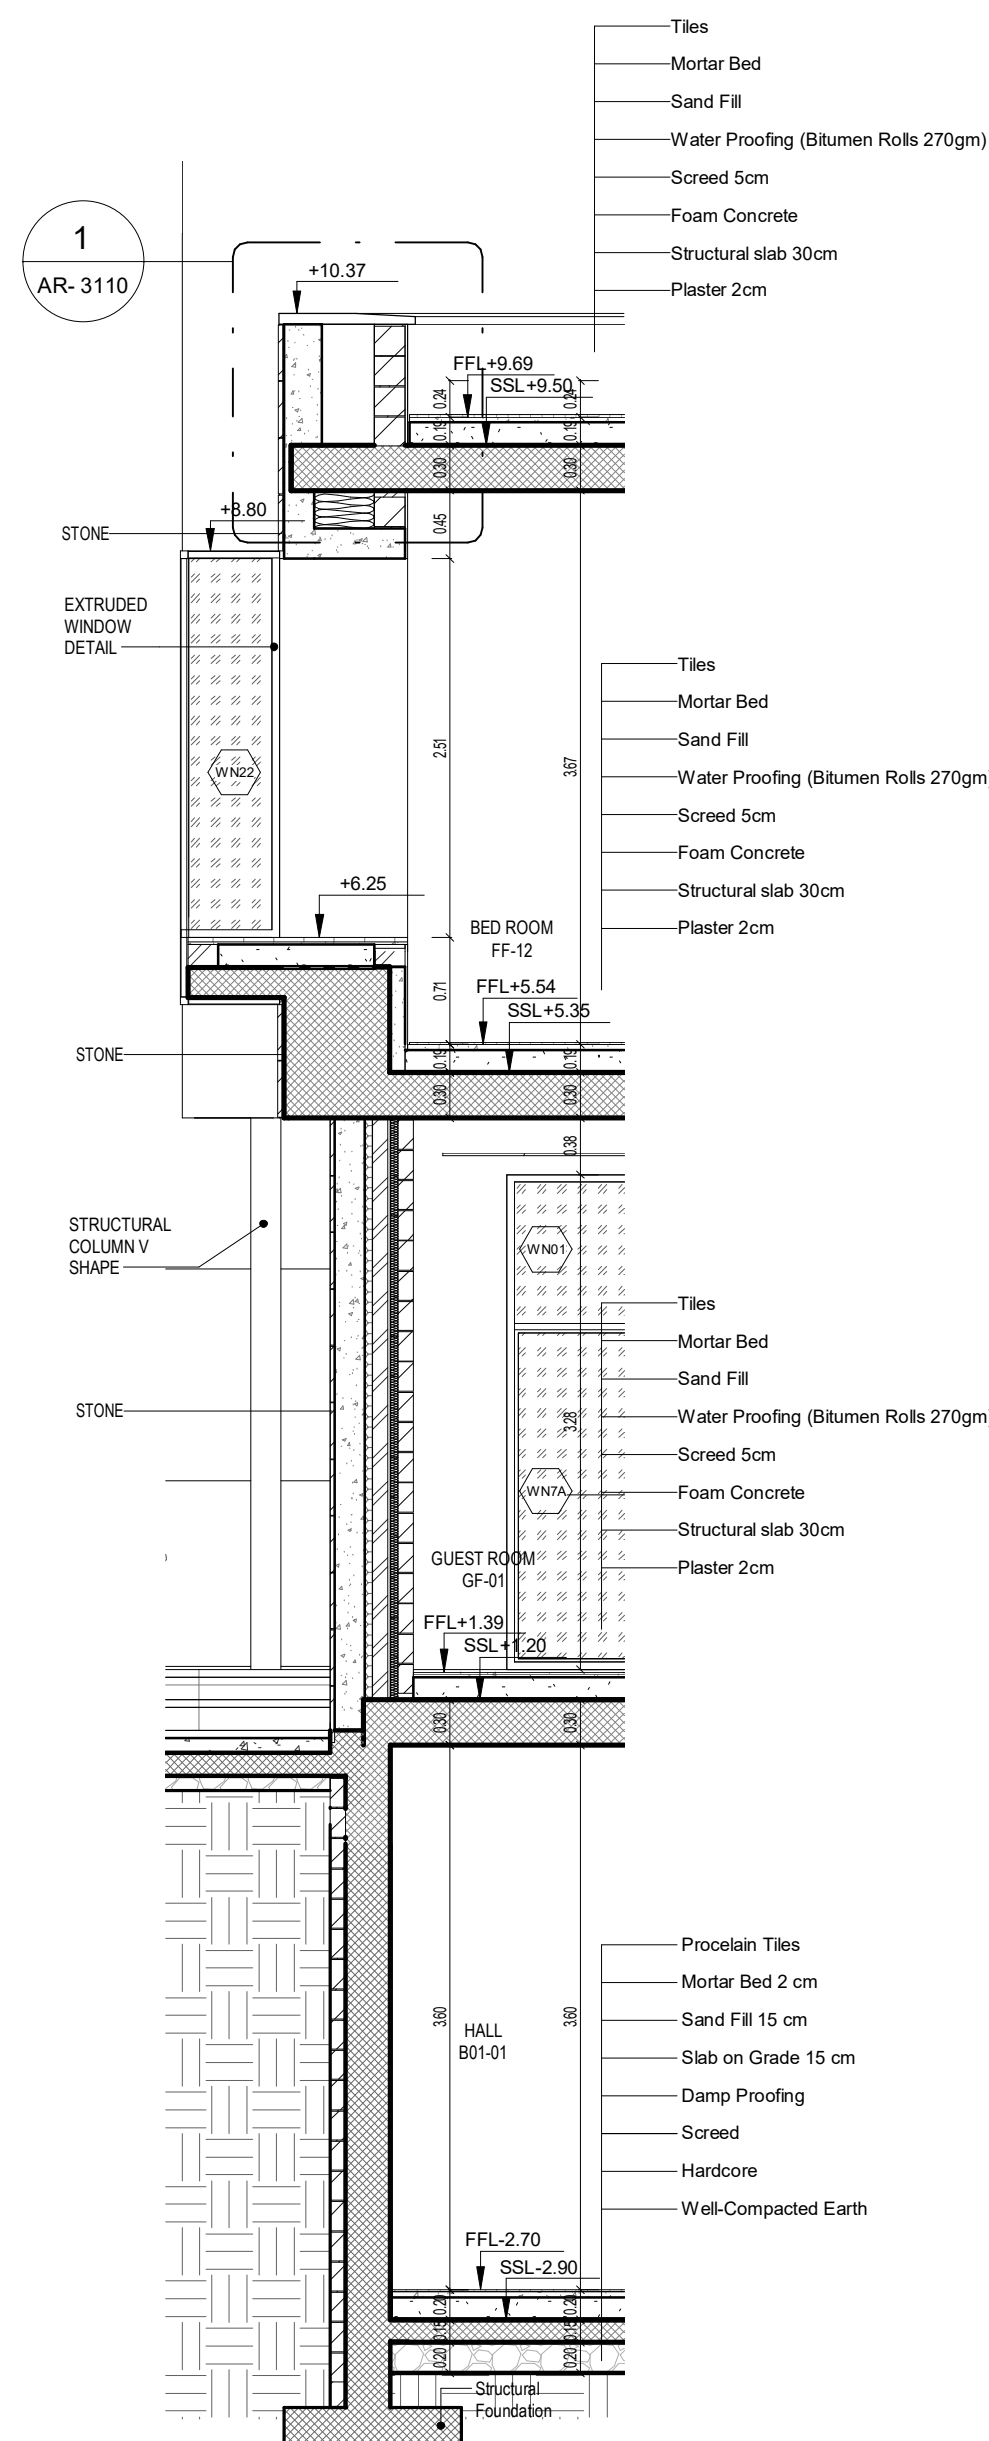

WS-02-WALL SECTION -2- 1:50

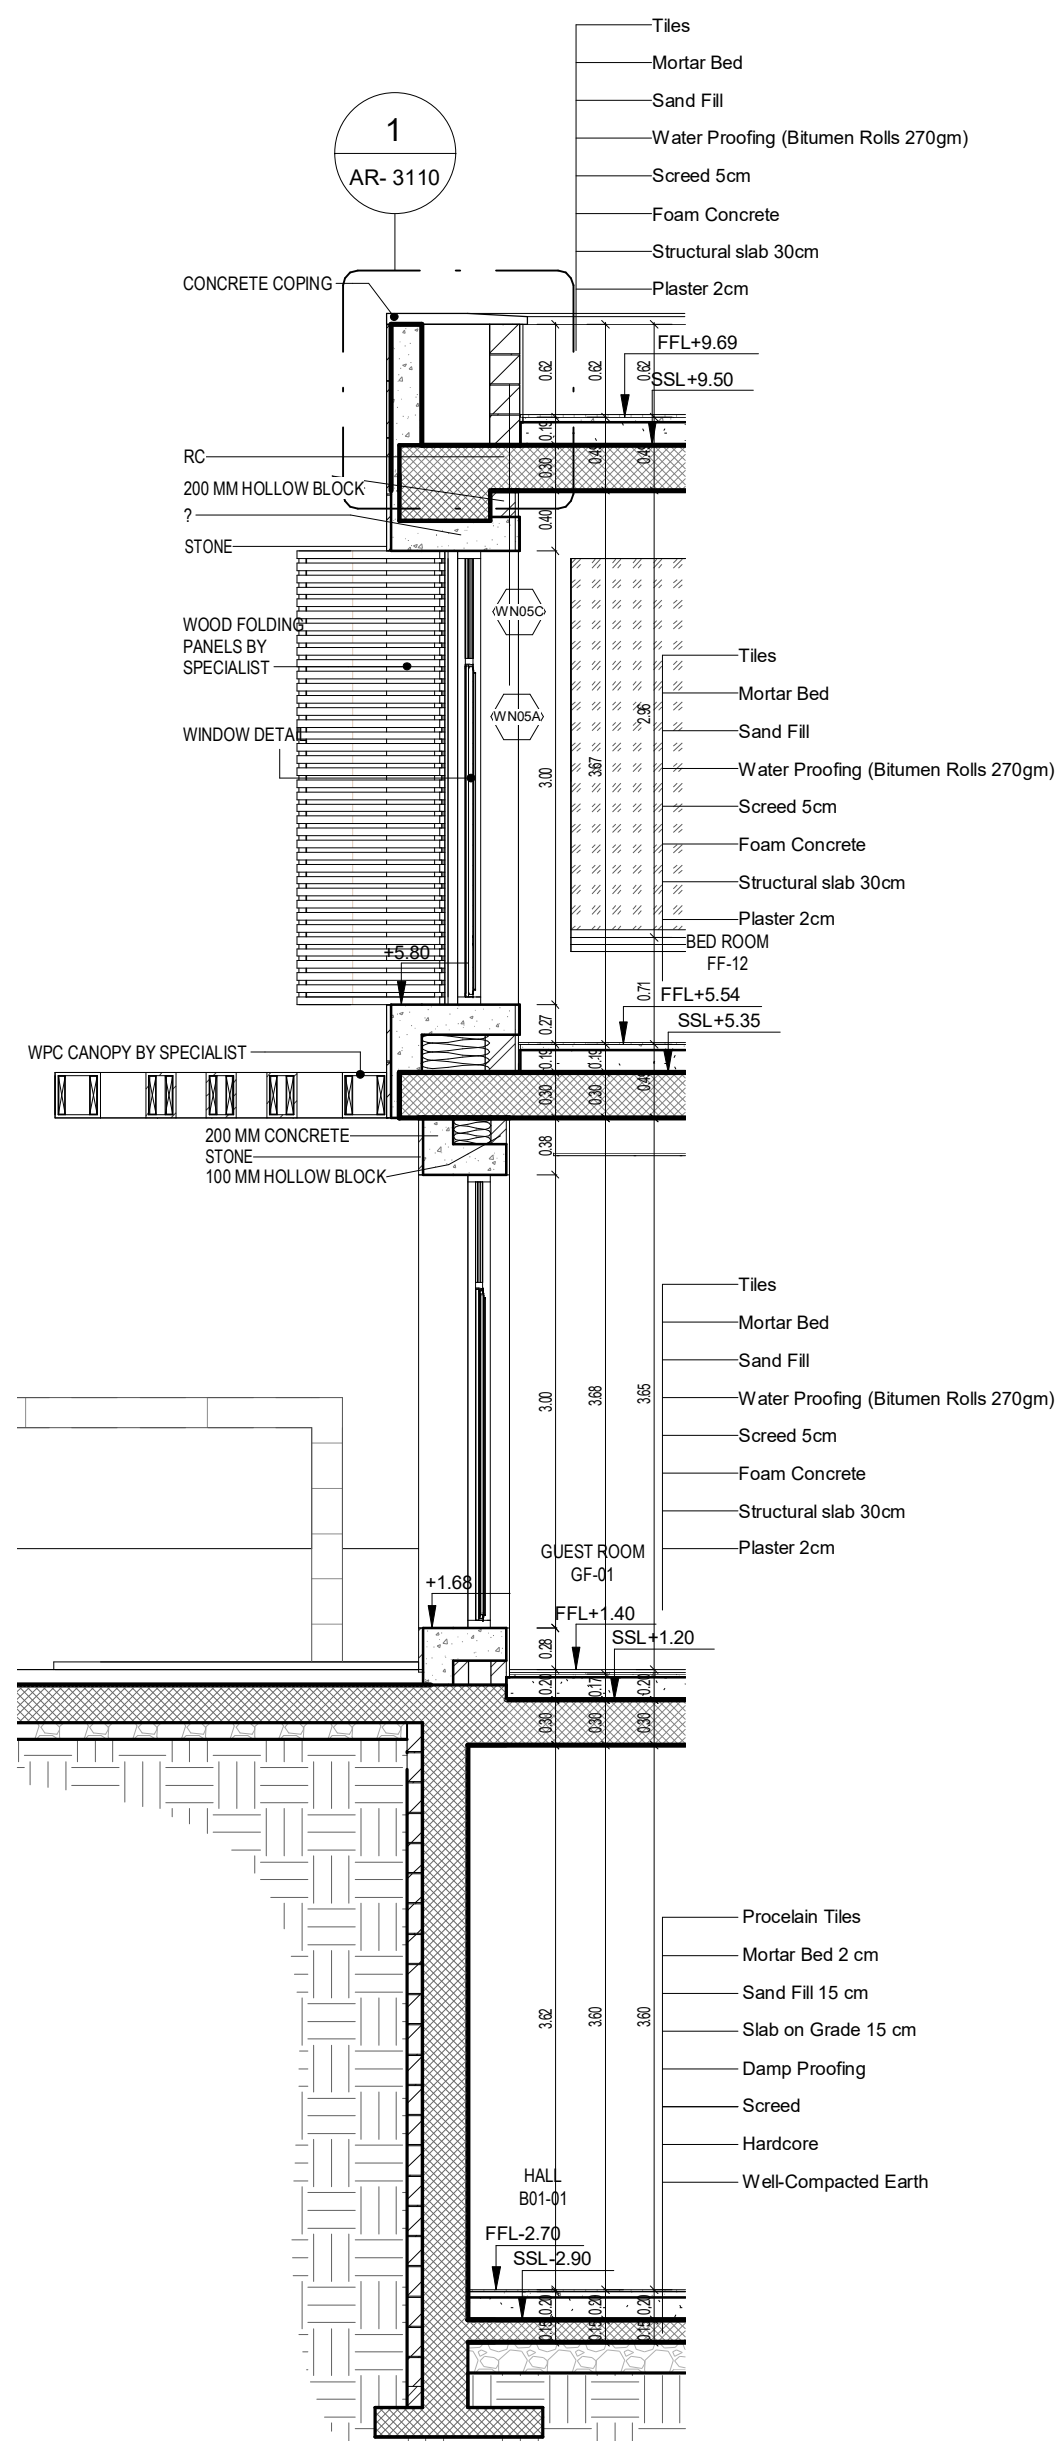

WS-01-WALL SECTION -1- 1:50

PROJECT NAME

Mr. Issa Haider Murad

NOTES

Project Type	Residential
Owner	Mr. Issa Haider Murad
Location	Haitham Bin Al Aswad St.
Plot No.	382
Basin No.	4
Designed by	A. Shaker Khulief 4809

SHEET NAME

WALL SECTIONS

AR- 3110

Date	7/2020
Scale	As indicated