


1 SECTION B-B
1 : 50

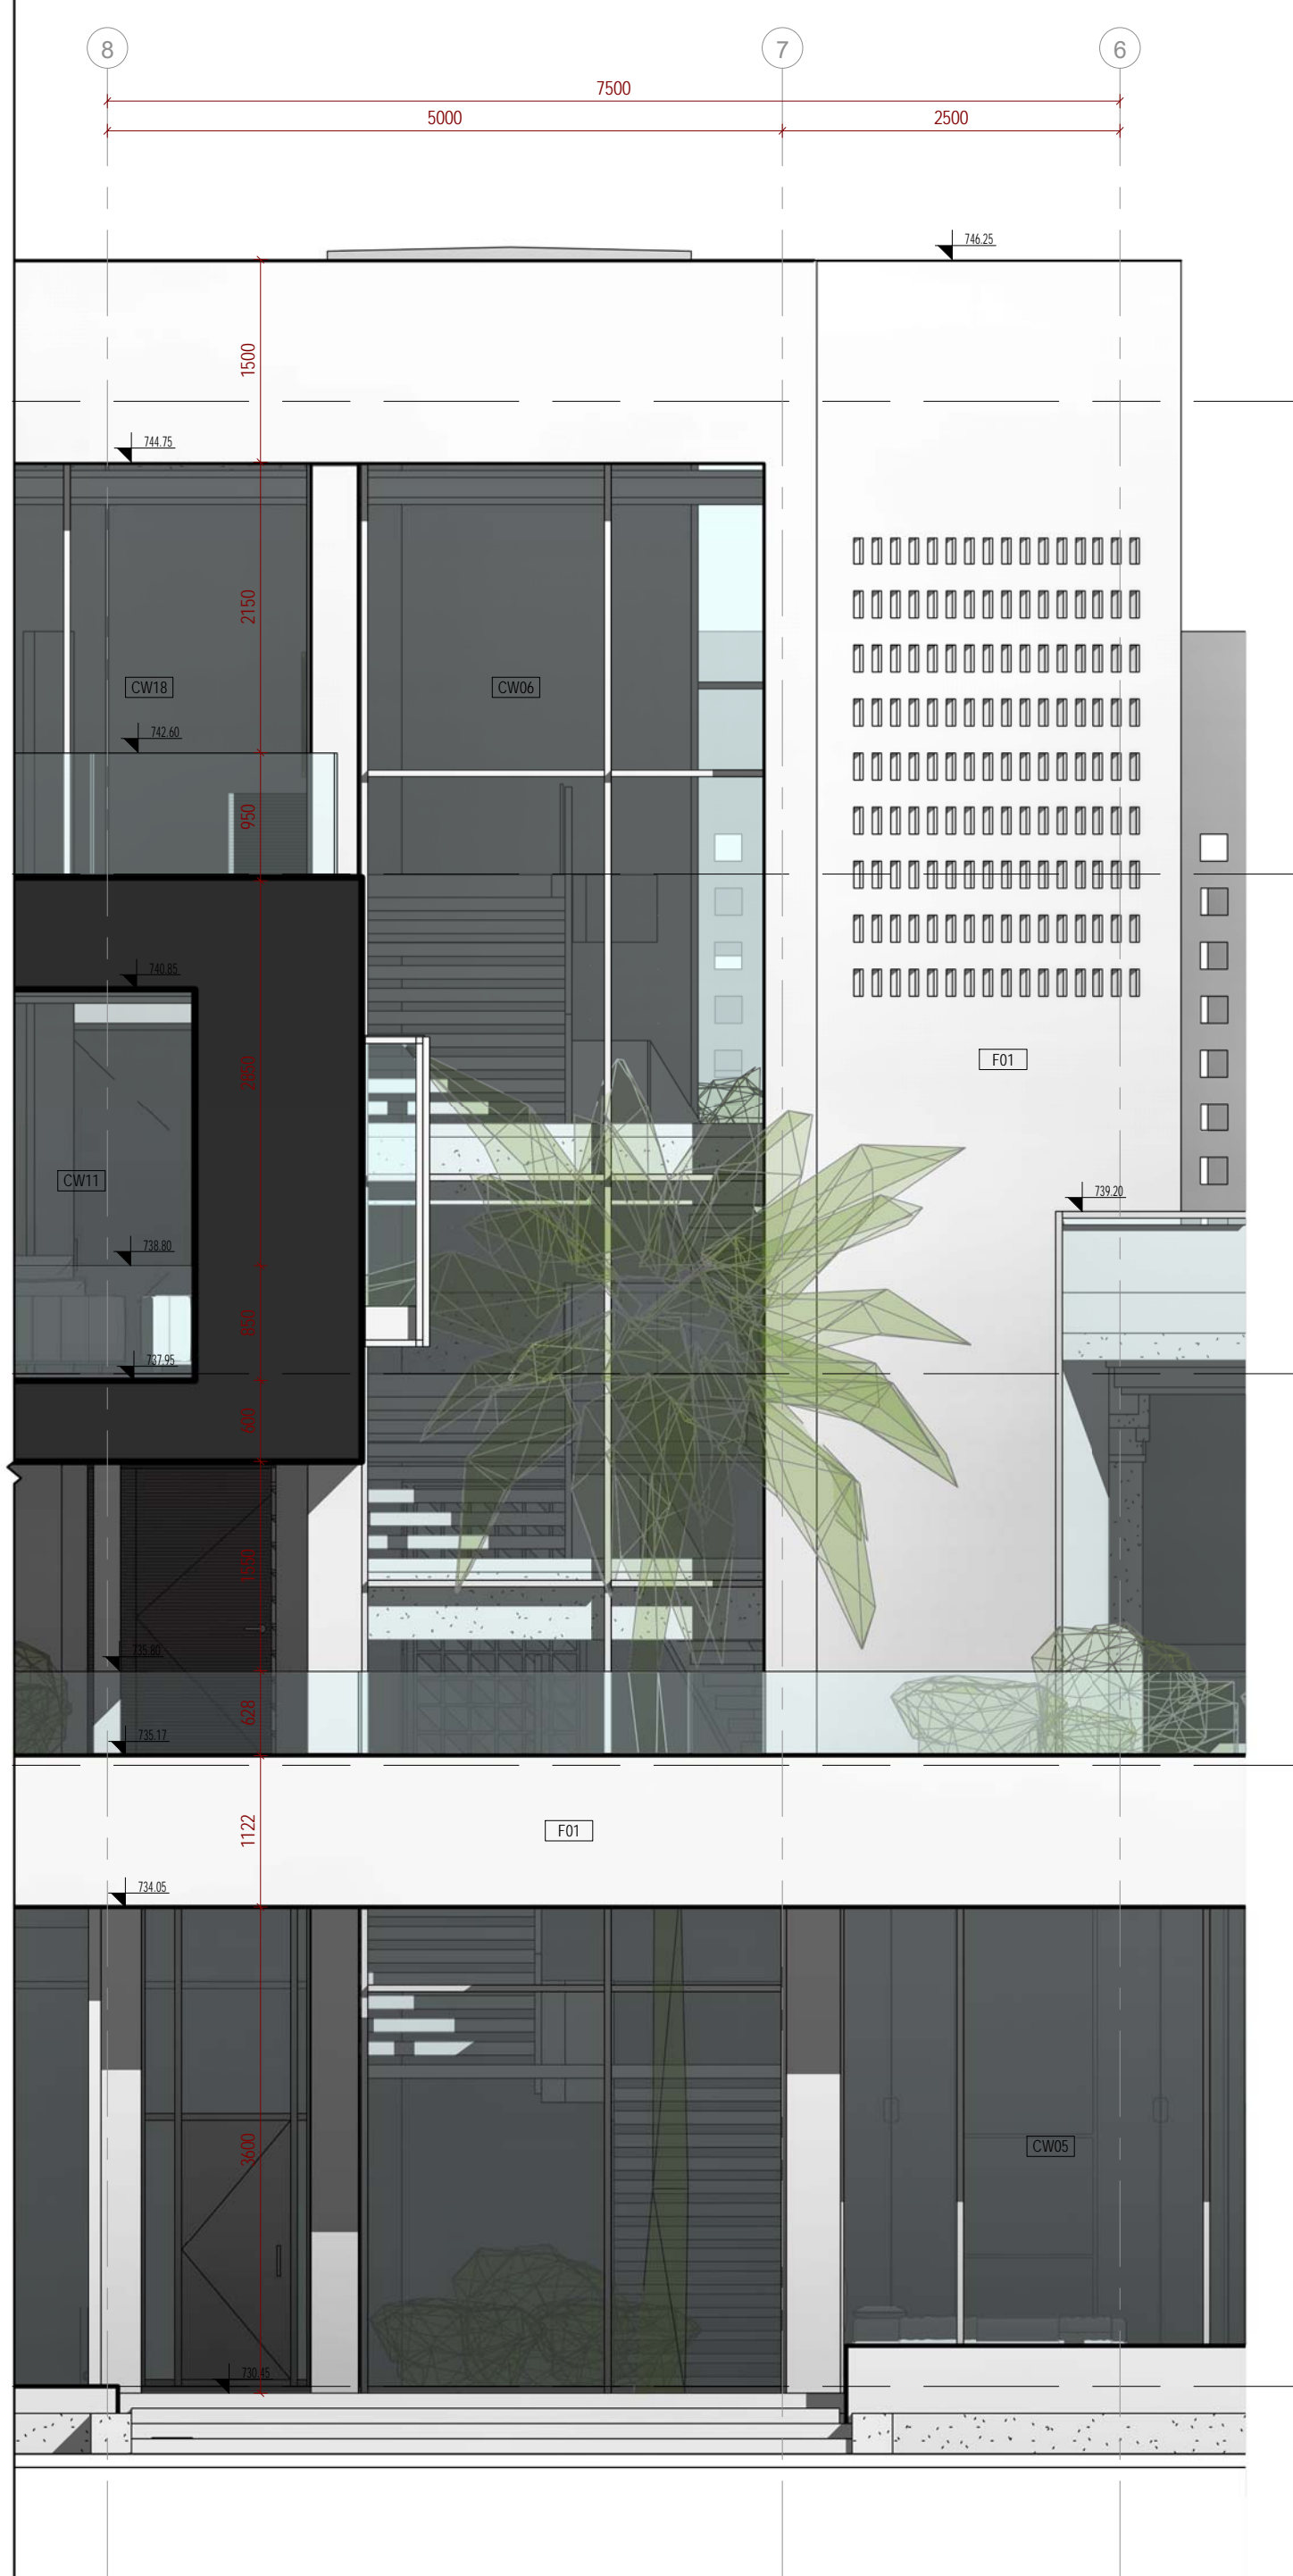

NOTES & LEGENDS

PROJECT NAME
DR. JAWAD ABDULLAH
VILLA

Client	DR. JAWAD ABDULLAH
Location	BADER AL- JADEEDA
Plot No.	348
Basin No.	14
Plot Area	1320.00 m²

DRAWING NAME
WALL SECTION 01

Date	Issue Date
Designed by	A. SHAKER KHULIEF (4809)
Drawn by	BIM LAB - S.R.
Checked by	BIM LAB - M.A.

SCALE 1 : 50	SHEET No. AR- 3003
-----------------	-----------------------