

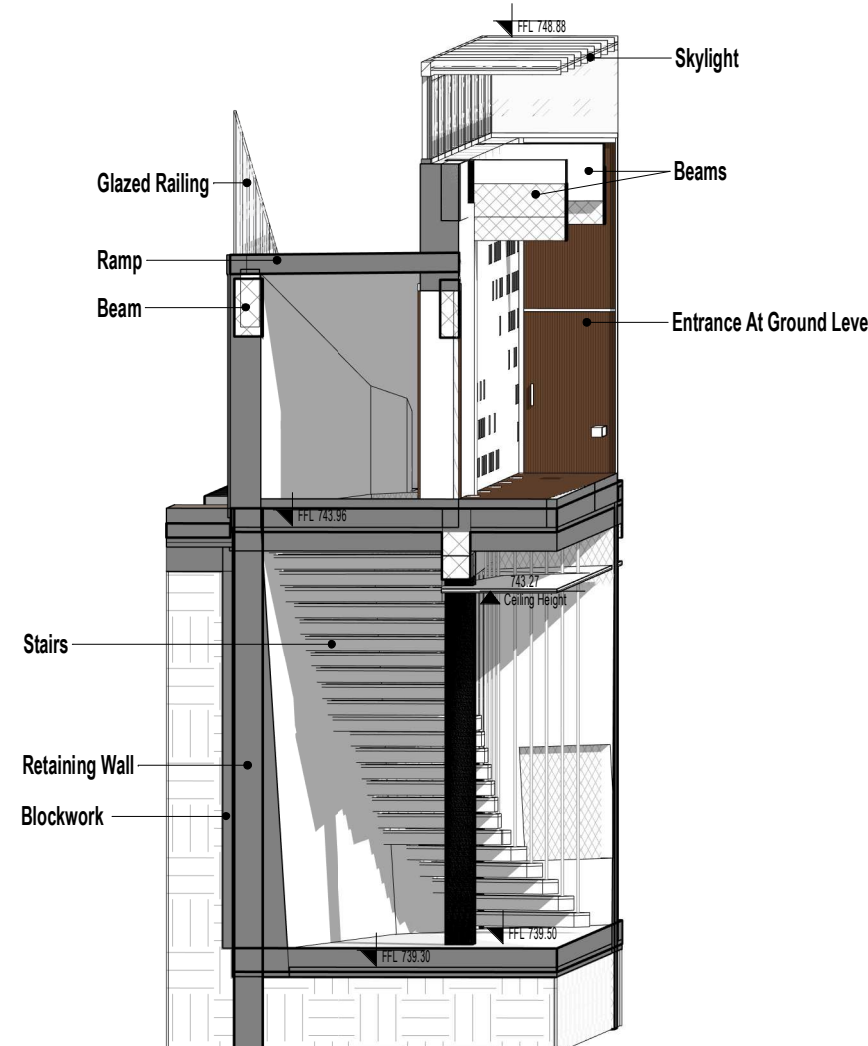
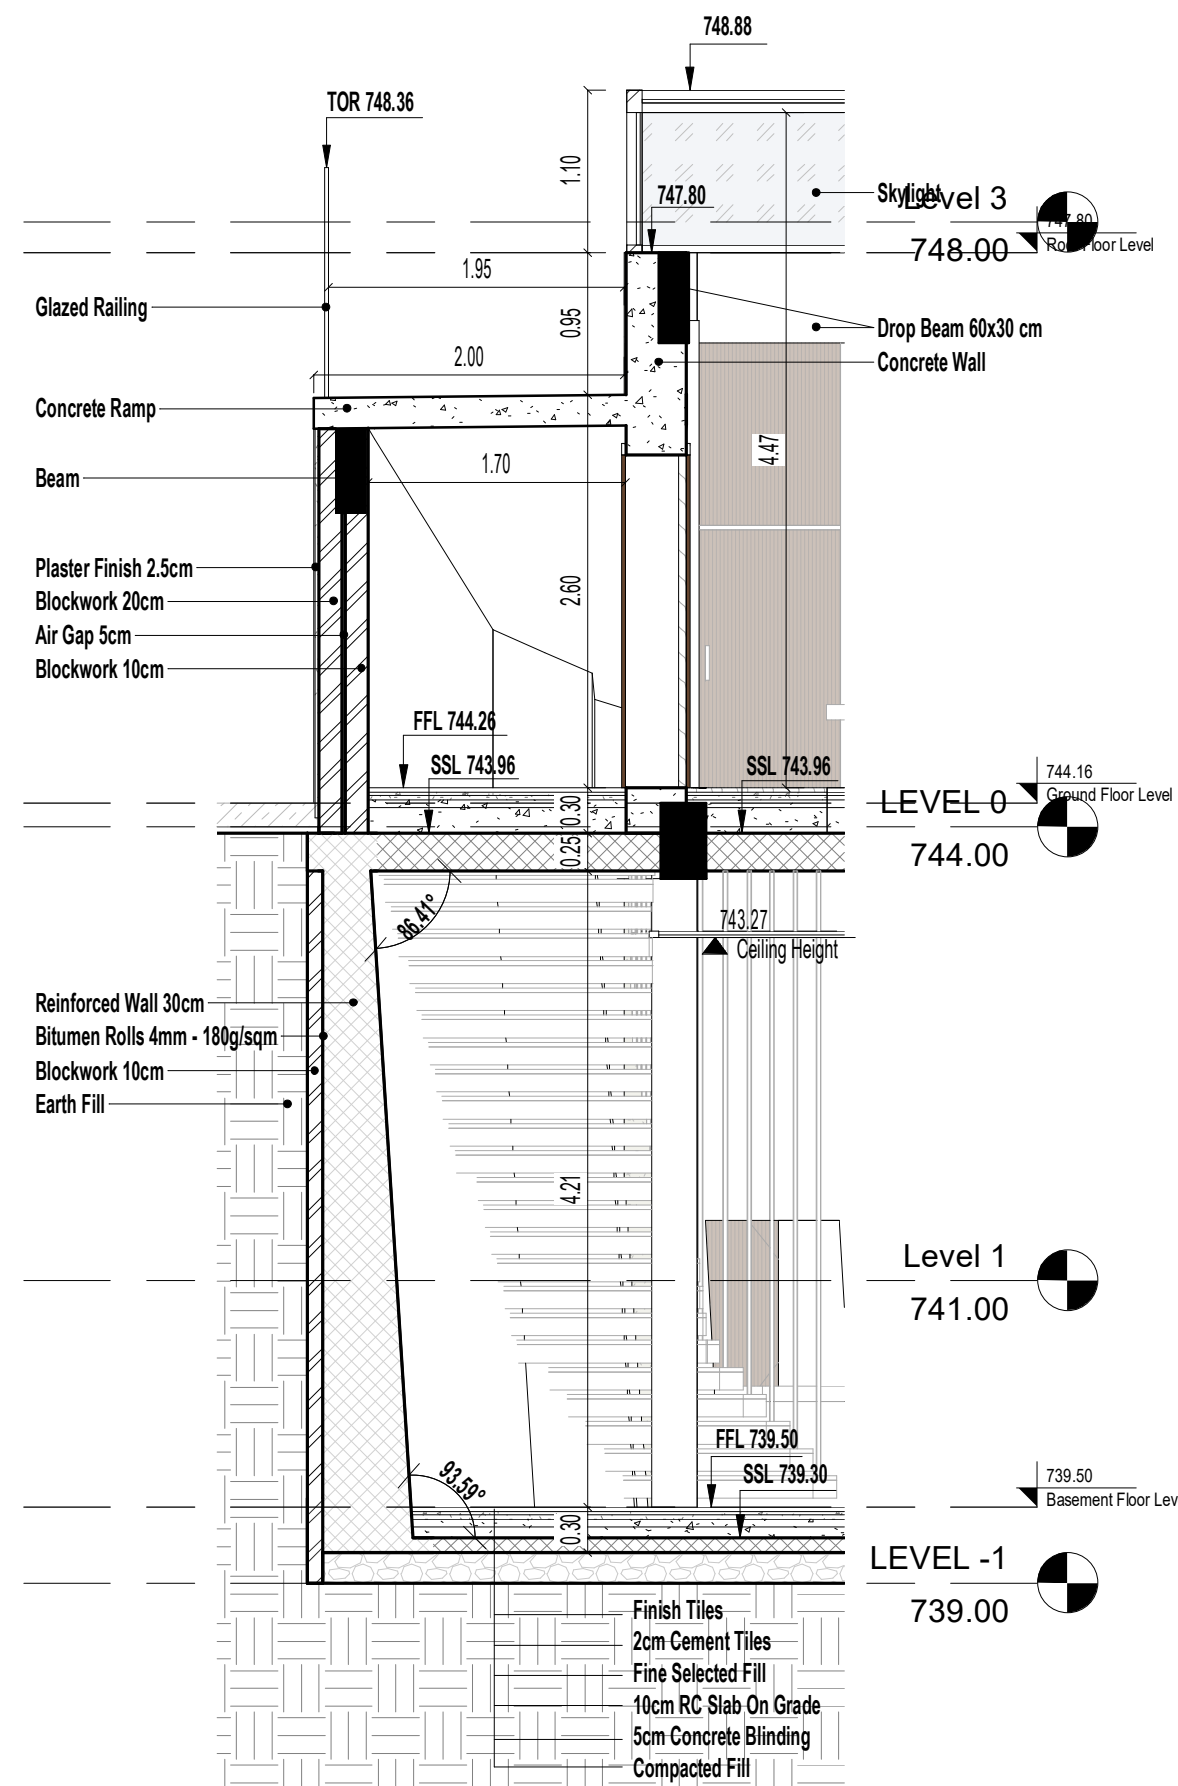


1 Wall Section - 01  
1 : 50

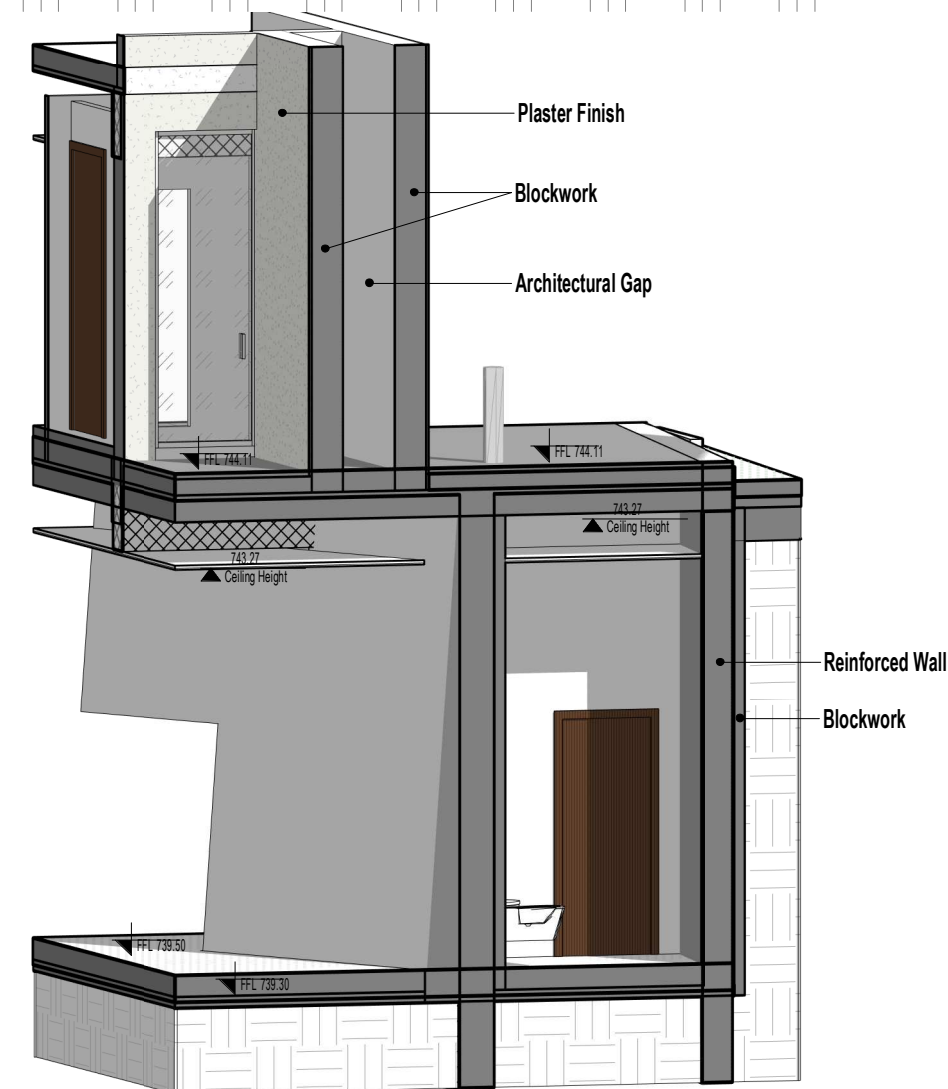

2 Wall Section - 02  
1 : 50

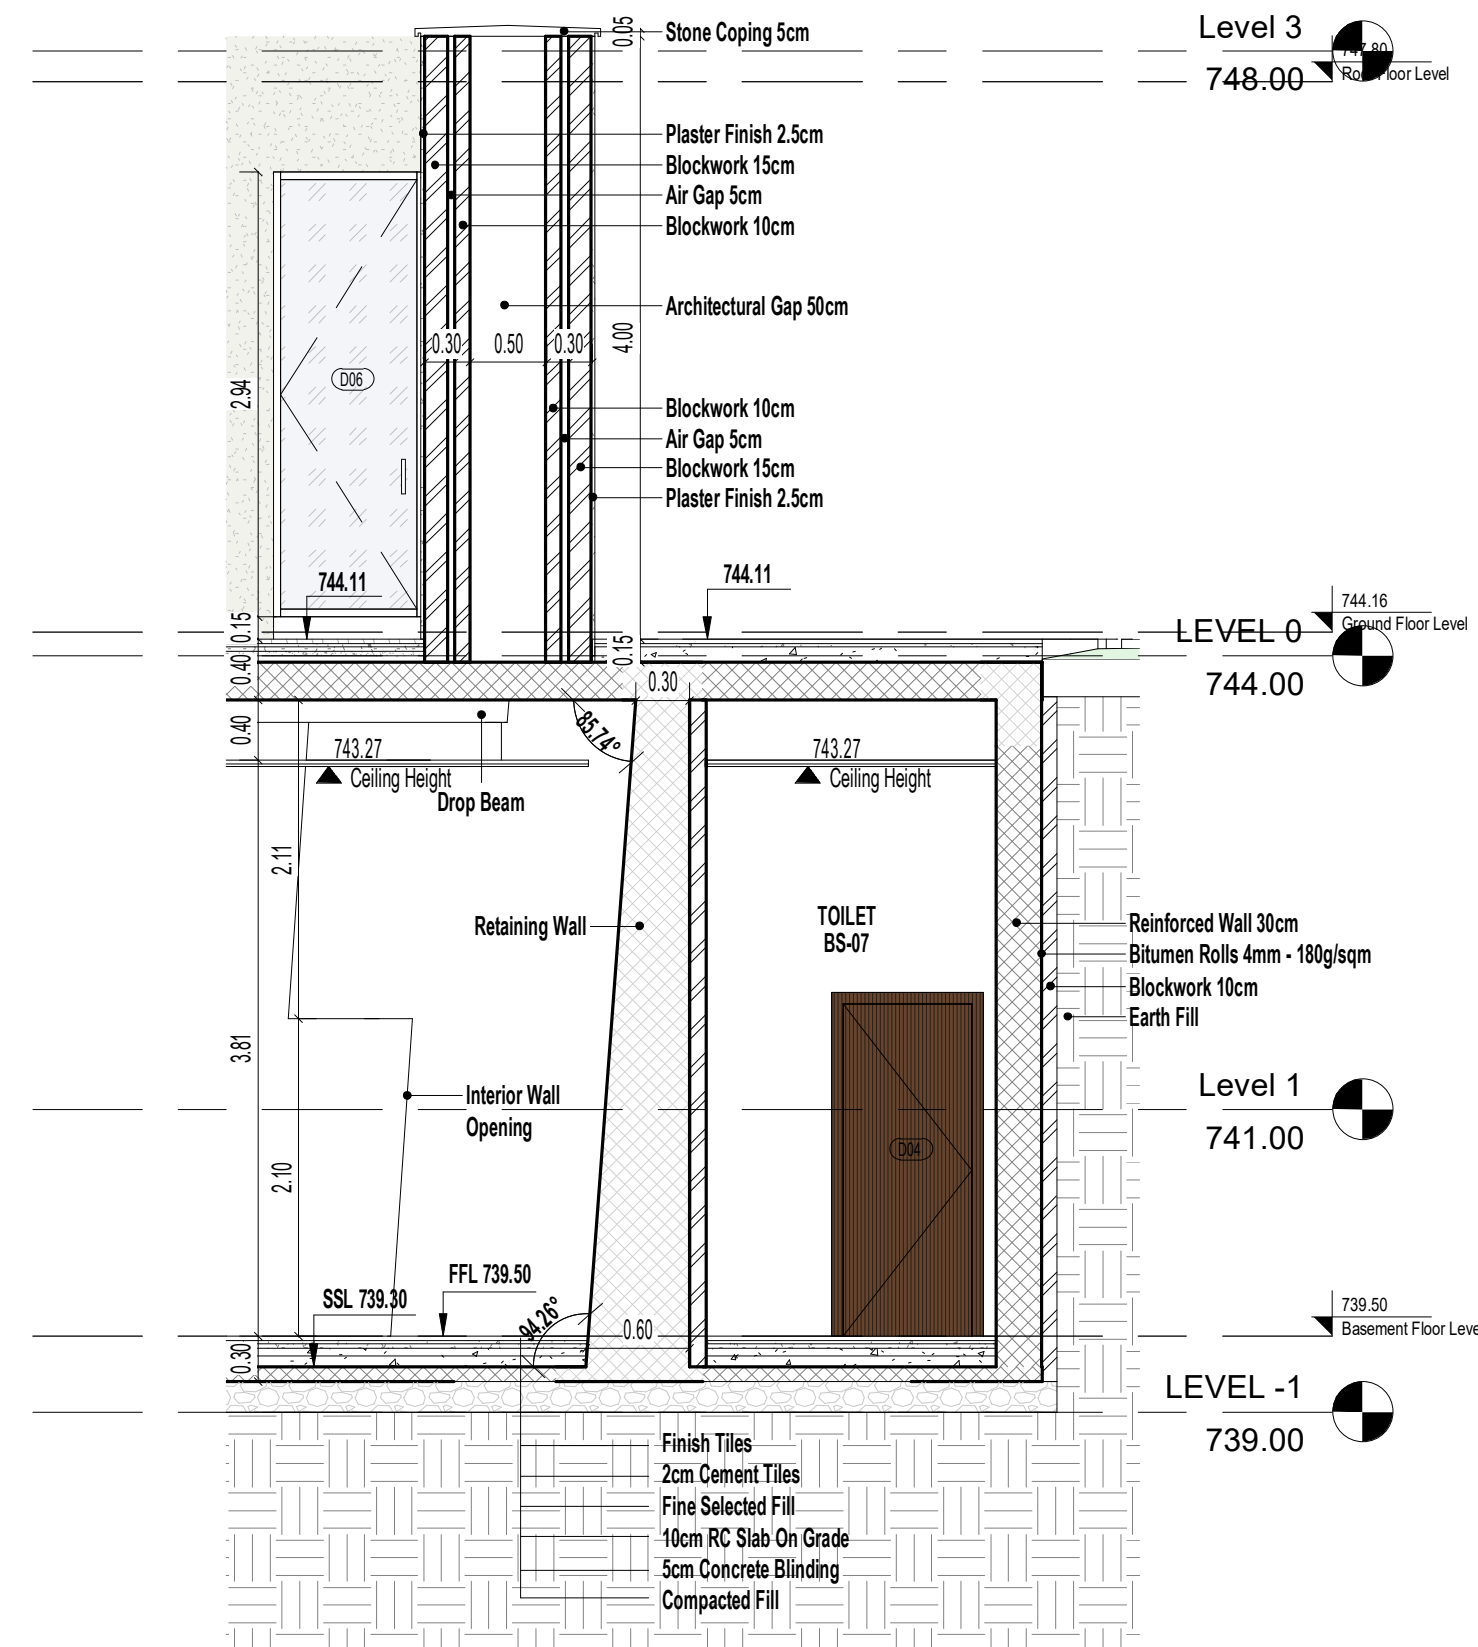

3 Wall Section - 03  
1 : 50

CONSULTANT

**BIM** Lab  
DESIGN STUDIO & ENGINEERING SERVICES

NOTES & LEGENDS

PROJECT NAME

Wael Issa Villa

Client	Mr.Wael Issa
Location	Marj Al-Hamam
Plot No.	549
Basin No.	6

DRAWING NAME

Wall Section

Date 18/10/2021

Designed by A.Shaker Khuleif

Drawn by MS

Checked by BIM Lab

SCALE  
1 : 50

SHEET No.  
AR-330