

PROJECT NAME

APARTMENTS BUILDING

NOTES

FOR FINISHES REFER TO SHEETS:
ID-6000
ID-6001

FINISHES SCHEDULE	
Material: Mark	DESCRIPTION
F01	WHITE PAINT
F02	GOLD WOOD
F03	GOLD STONE
F04	DARK WOOD
F05	DECORATIVE STONE
F06	WOOD
F07	BLACK MARBLE
F08	BEIGE MARBLE
F09	GREY STONE
F10	WALL PAPER
F11	CALCATTÀ
F12	SWIMMING POOL MARBLE
F13	BLACK PAINT
F14	CALCATTÀ

FINISHES SCHEDULE	
Material: Mark	DESCRIPTION
F15	BEIGE PAINT
F16	TRAVERTINO MARBLE
F17	LEATHER
F18	PAINT GOLD METAL EFFECT
F19	DECORATIVE WOOD
F20	GREY STONE
F21	CONCRETE FINISH
F22	KITCHENNETE WOOD
F23	SWIMMING POOL WALL FINISH
F24	PARQUET
F25	WHITE FINISH GRC


Project Type	Residential
Owner	Khalid Khadir Hasan AL-Saeed
Location	Amman
Plot No.	1659
Basin No.	19
Designed by	A.Shaker Khulief 4809

SHEET NAME


BASEMENT FLOOR-LIVING
ROOM

ID-4003


Date	08/10/2019
Scale	As indicated

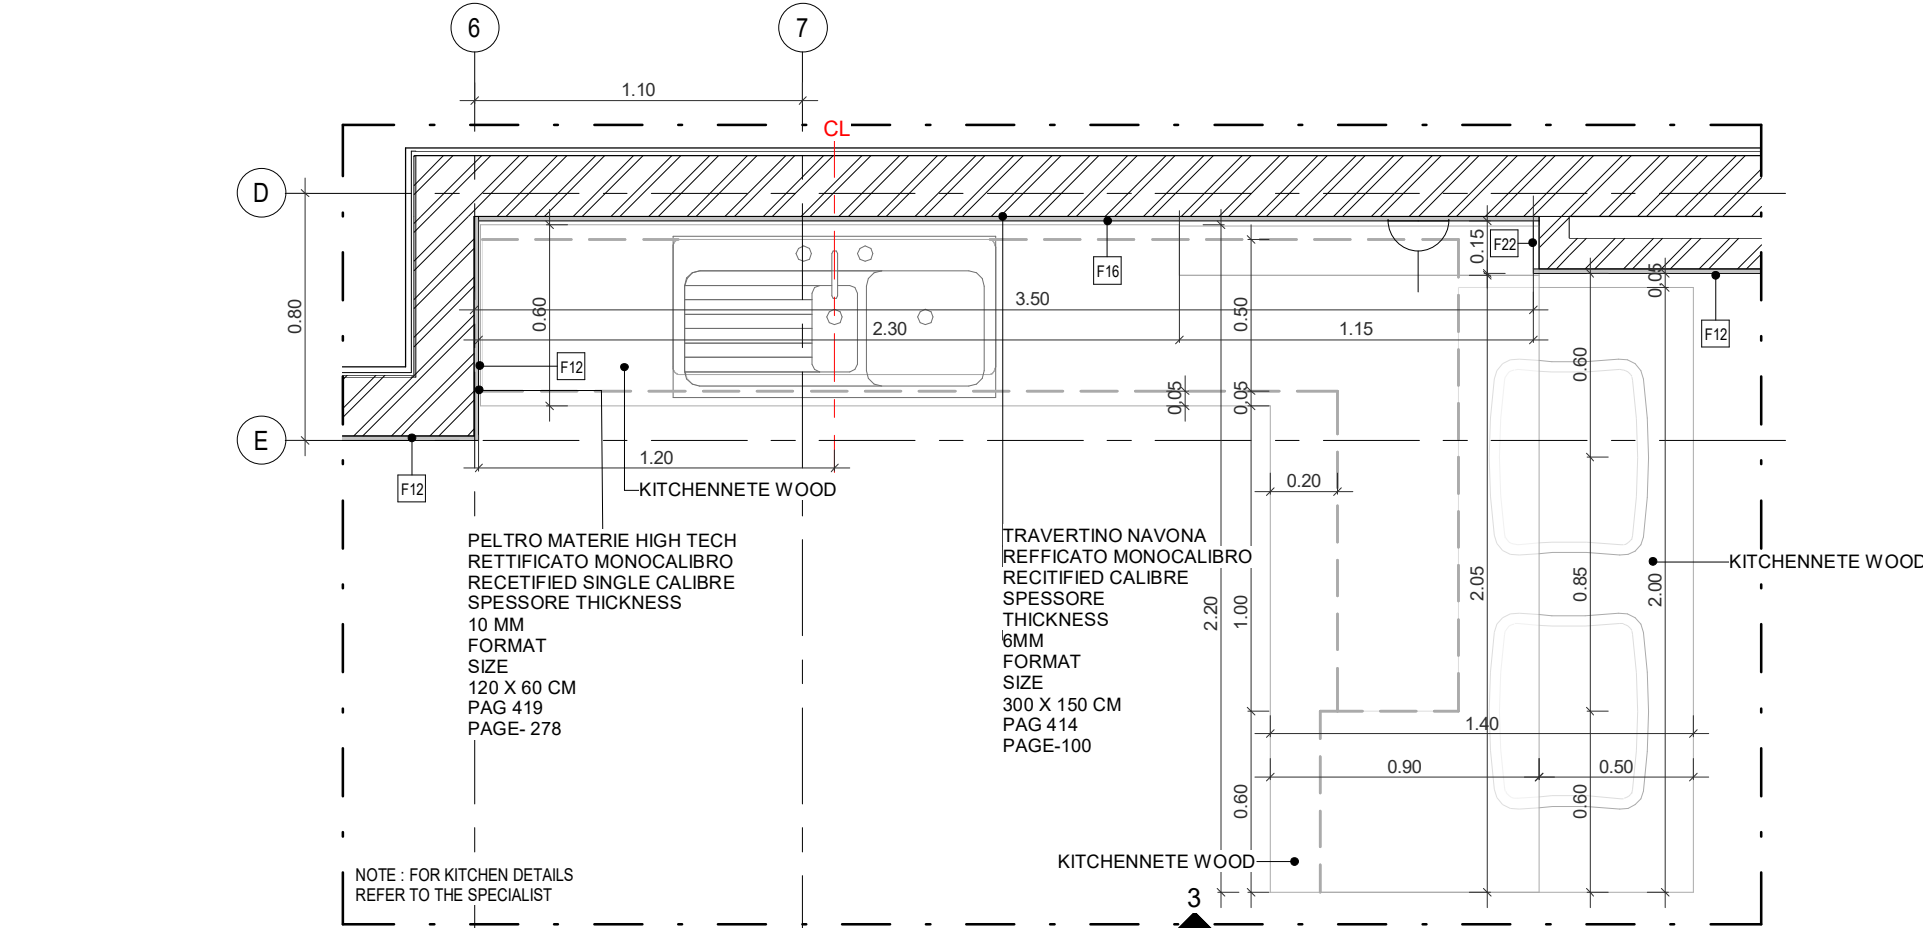


1 PLAN DEATIL- 02
1 : 25

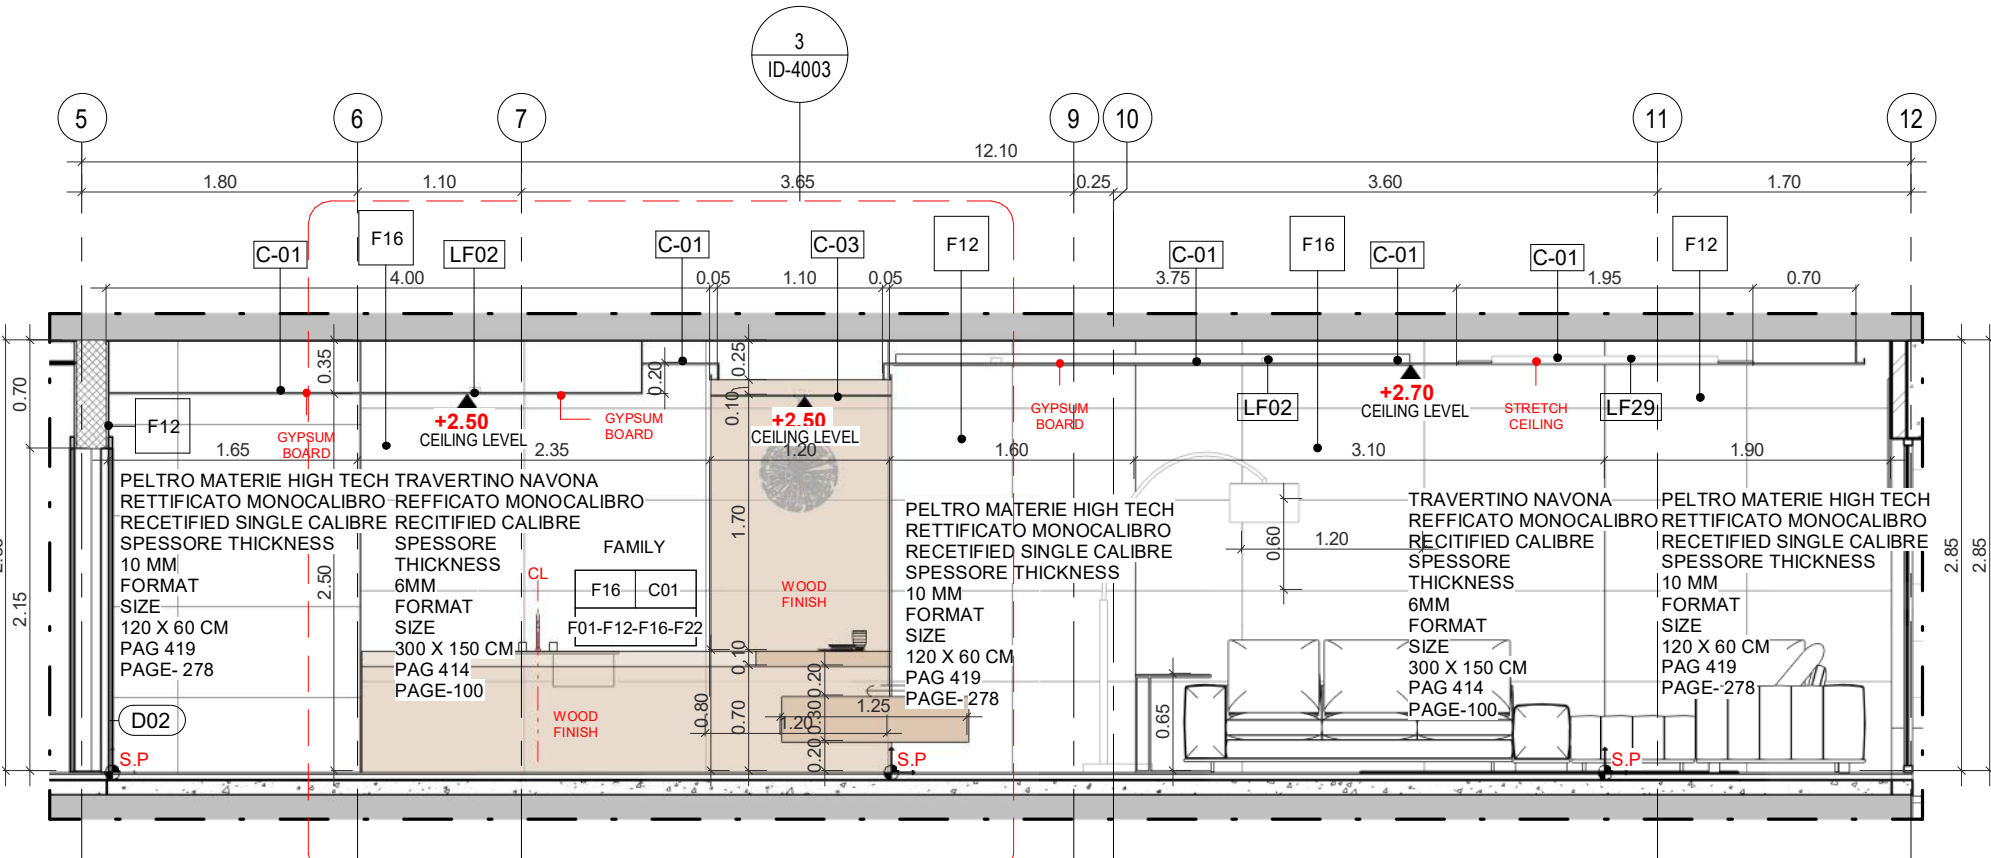


2 ELEVATION-01
1 : 50

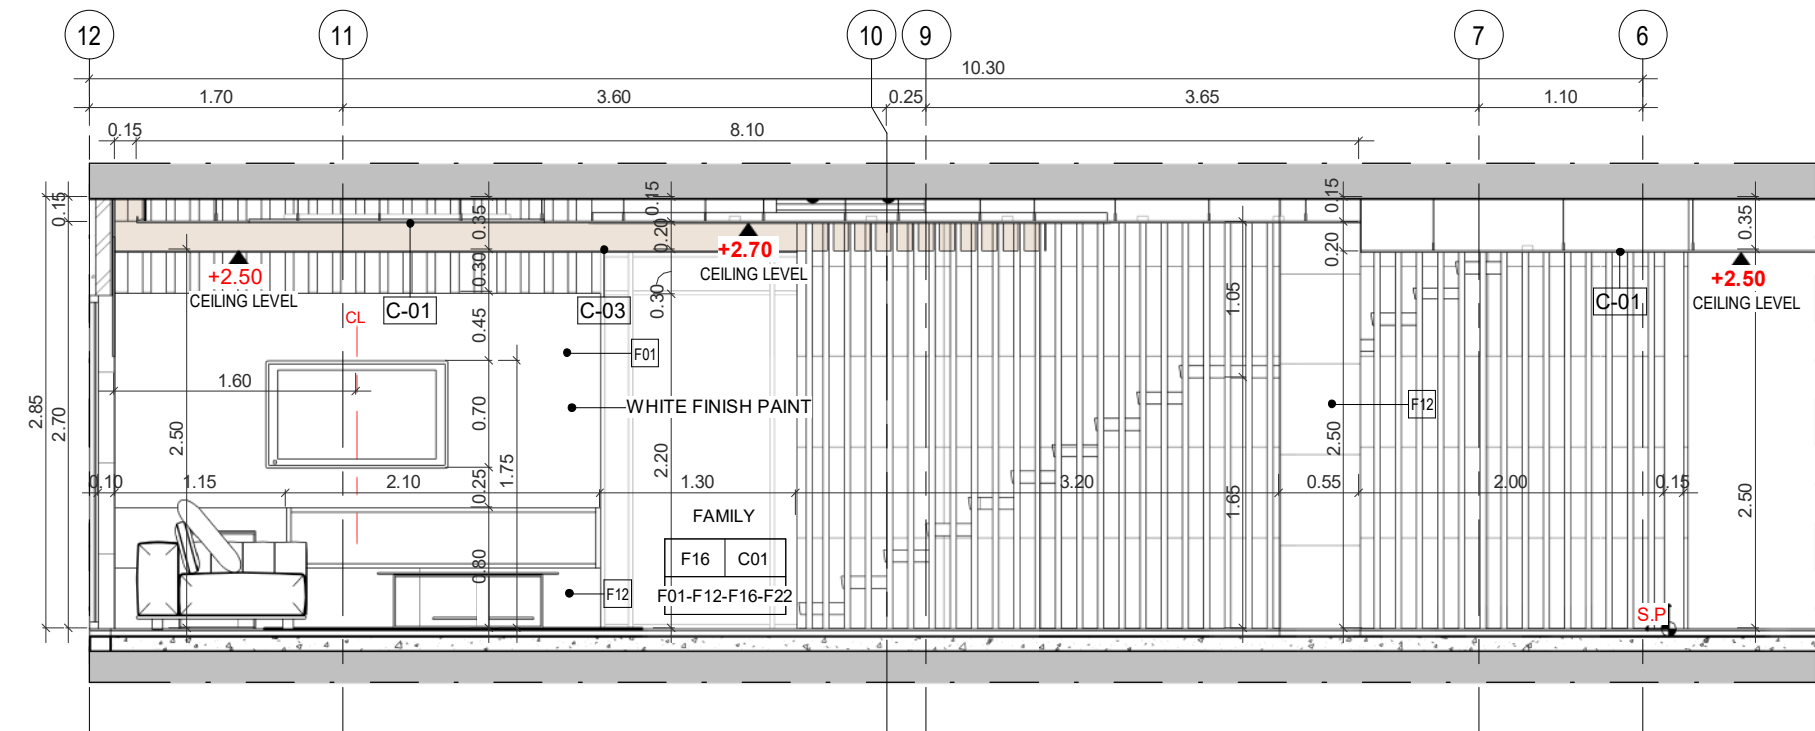

4 ELEVATION-03
1 : 50

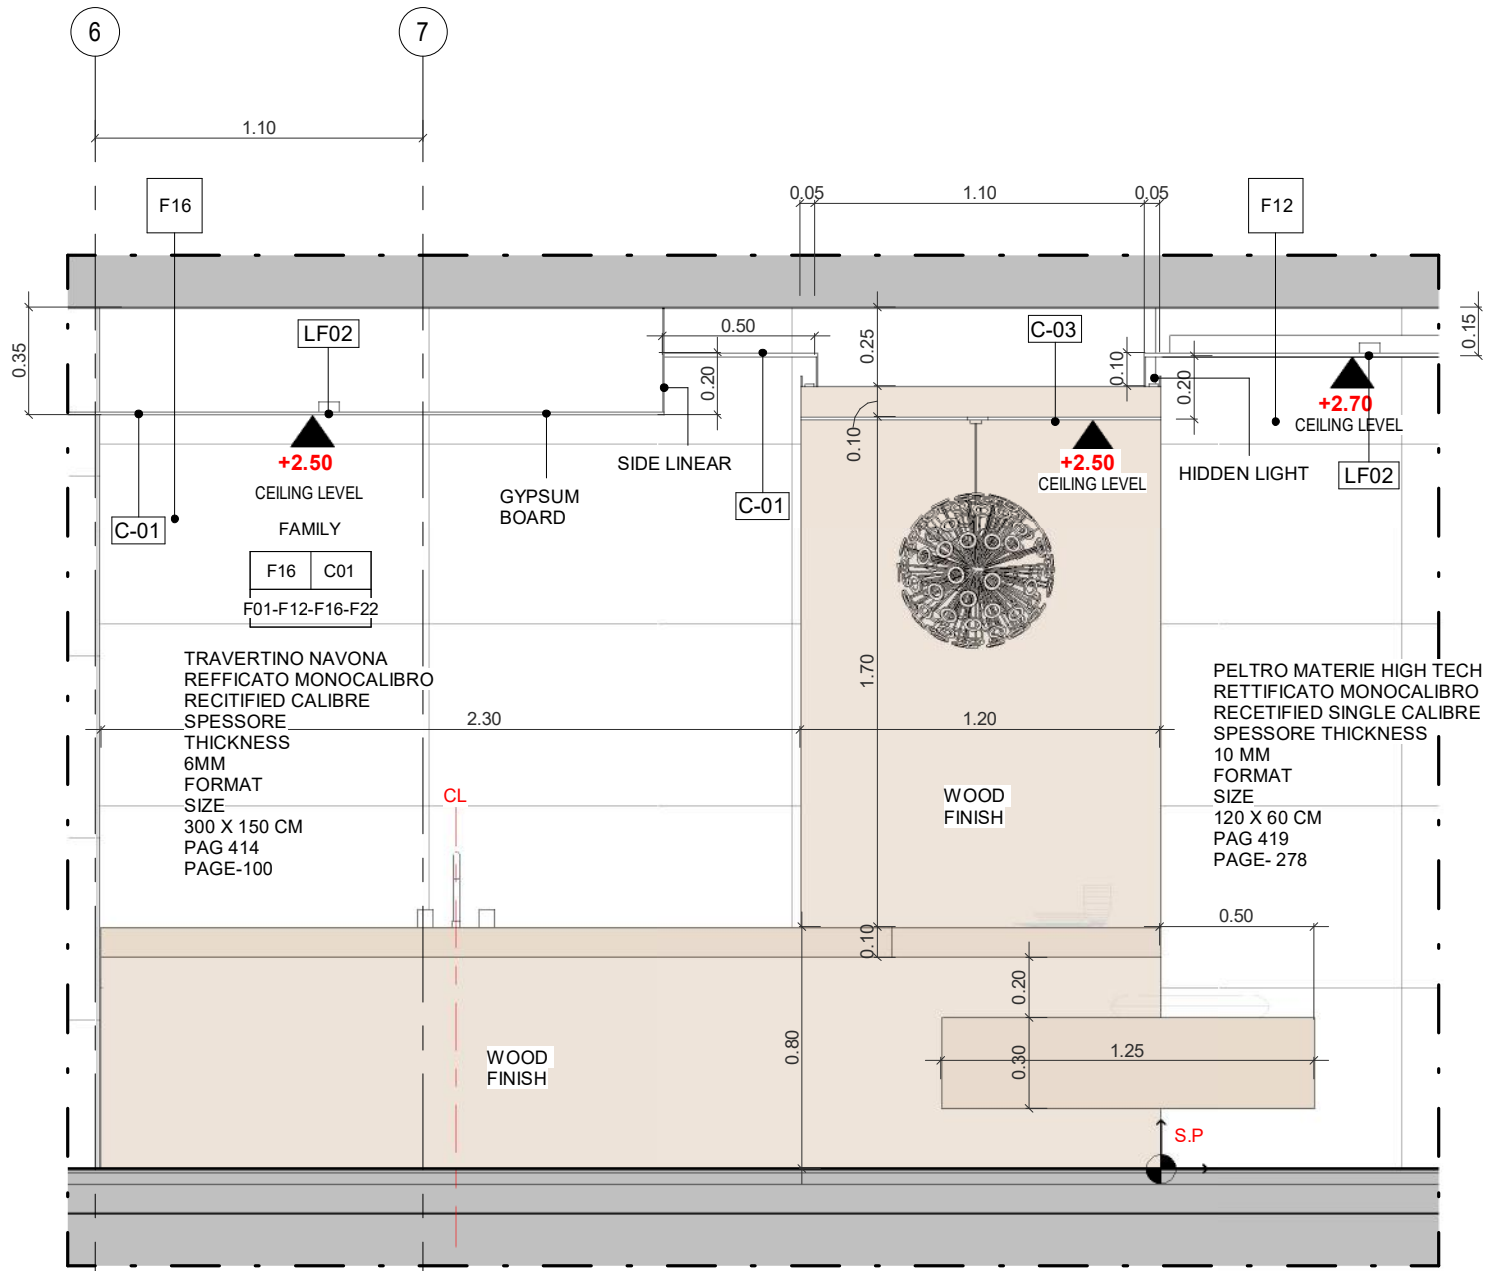

3 ELEVATION DETAIL-01
1 : 25

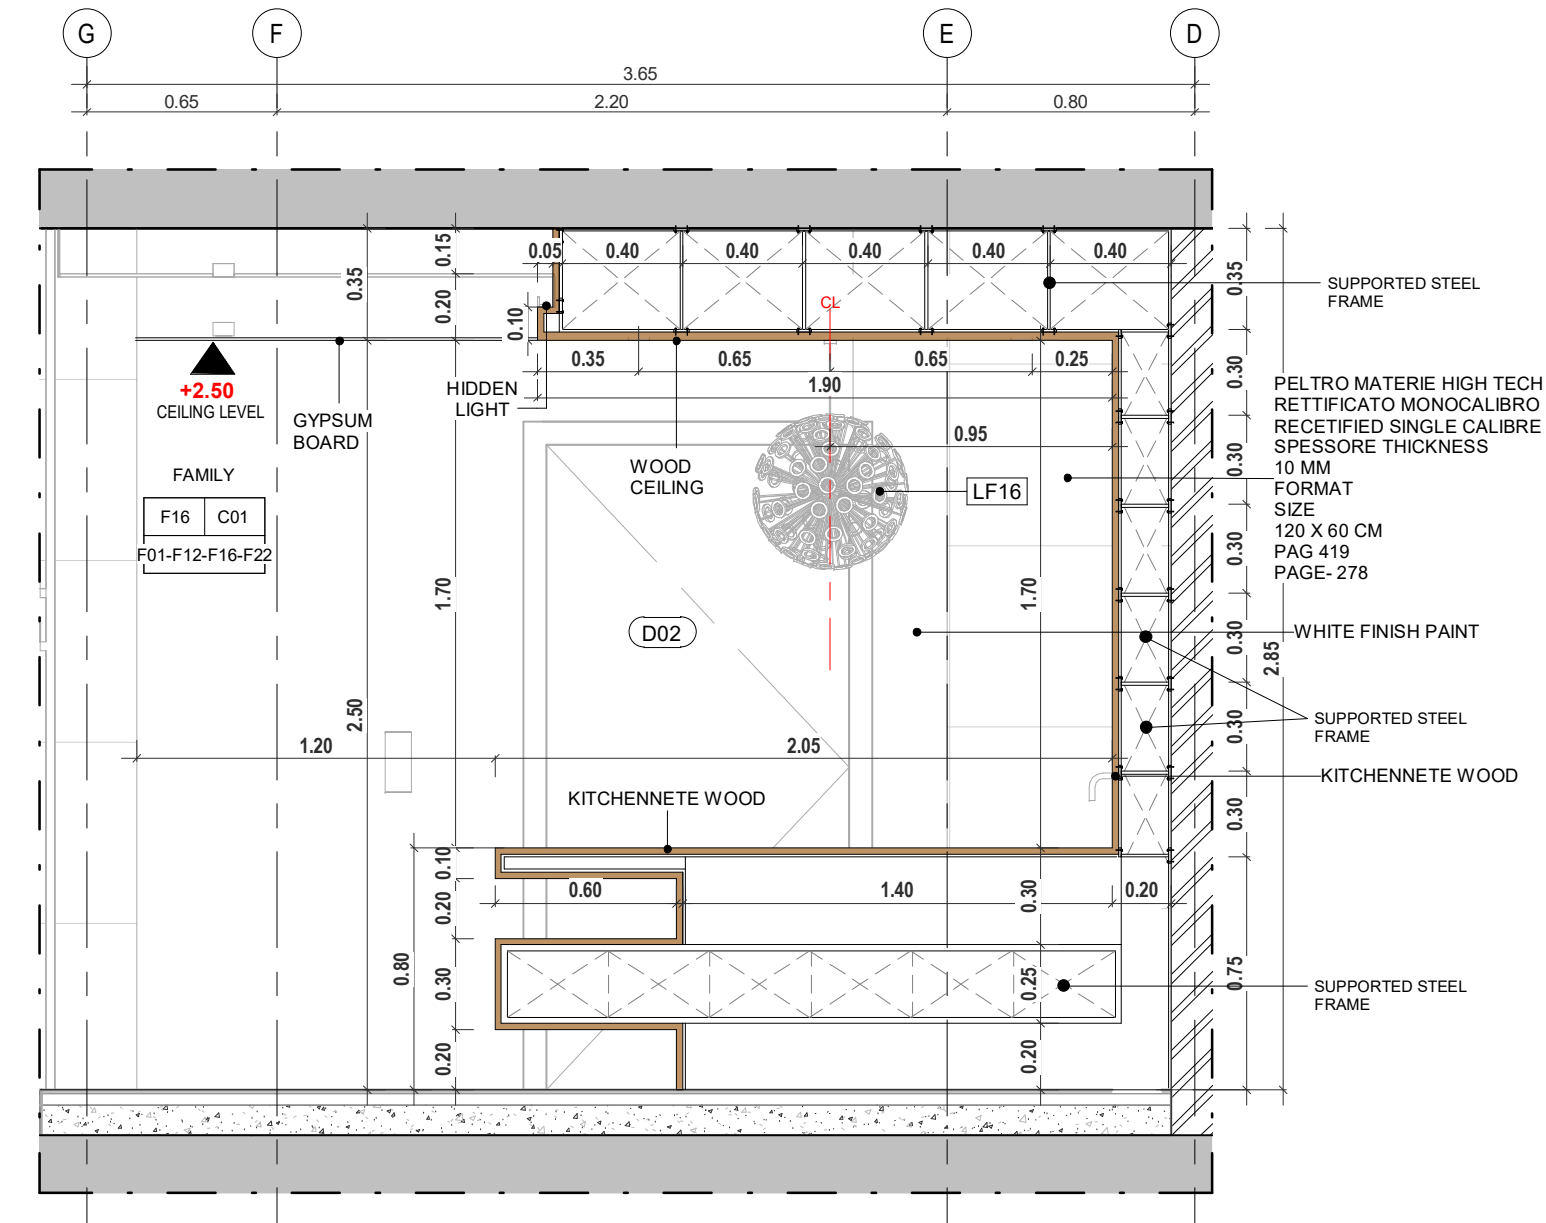

5 SECTION DETAIL
1 : 25